TYPICAL SECTION LEGEND

1. PROPOSED BIKE PATH
2. BIKE PATH BASE COURSE
3. PARKWAY RESTORATION
4. EXISTING COMBINATION CONCRETE CURB & GUTTER
5. EXISTING ROADWAY PAVEMENT
6. EXISTING RAISED MEDIAN
7. EXISTING GROUND

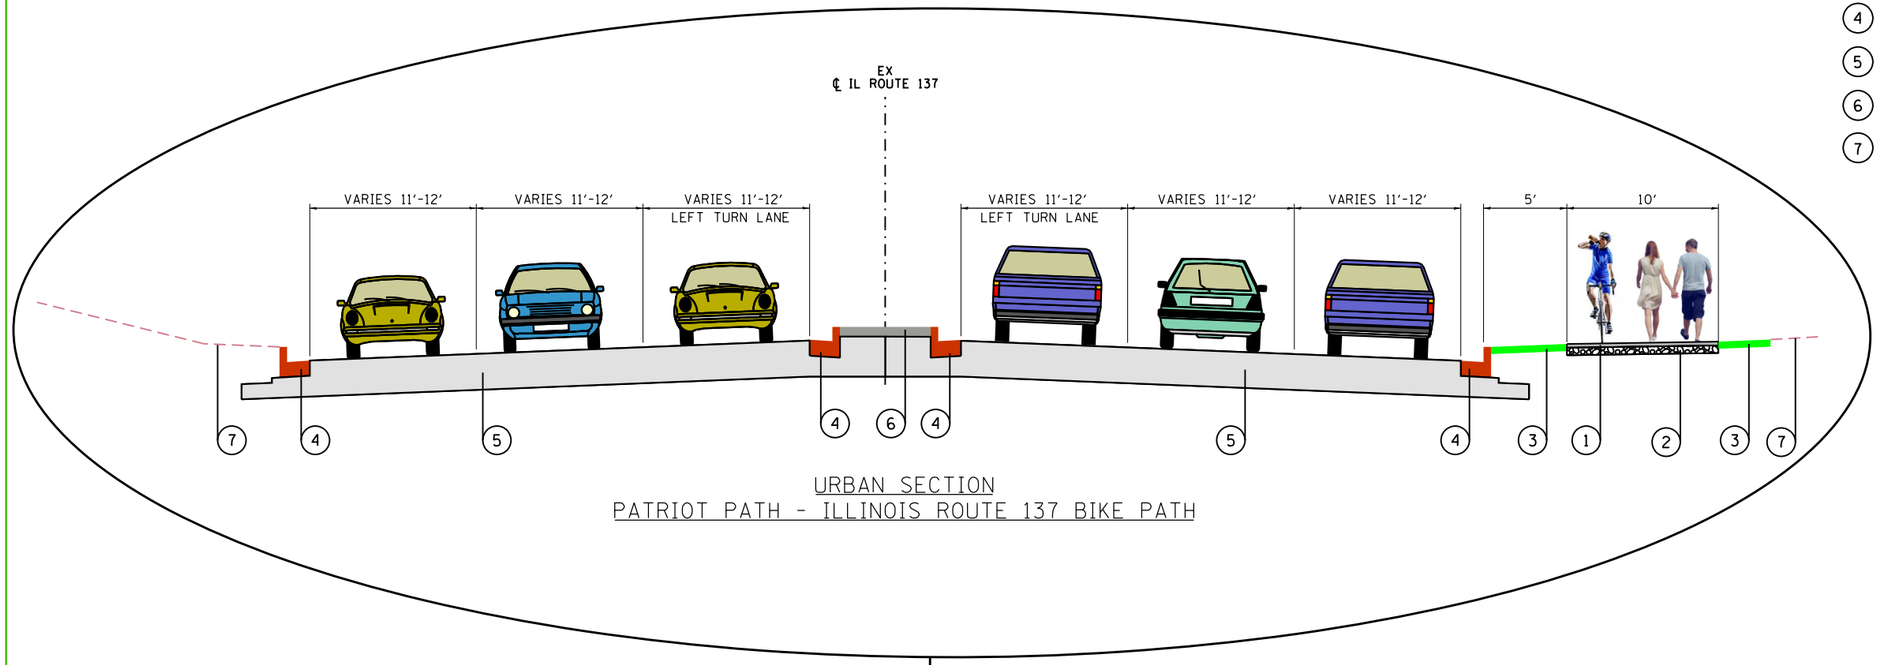

URBAN SECTION
PATRIOT PATH - ILLINOIS ROUTE 137 BIKE PATH

LakeCounty Division of Transportation
PATRIOT PATH Lake County
HRGreen
LOCHNER