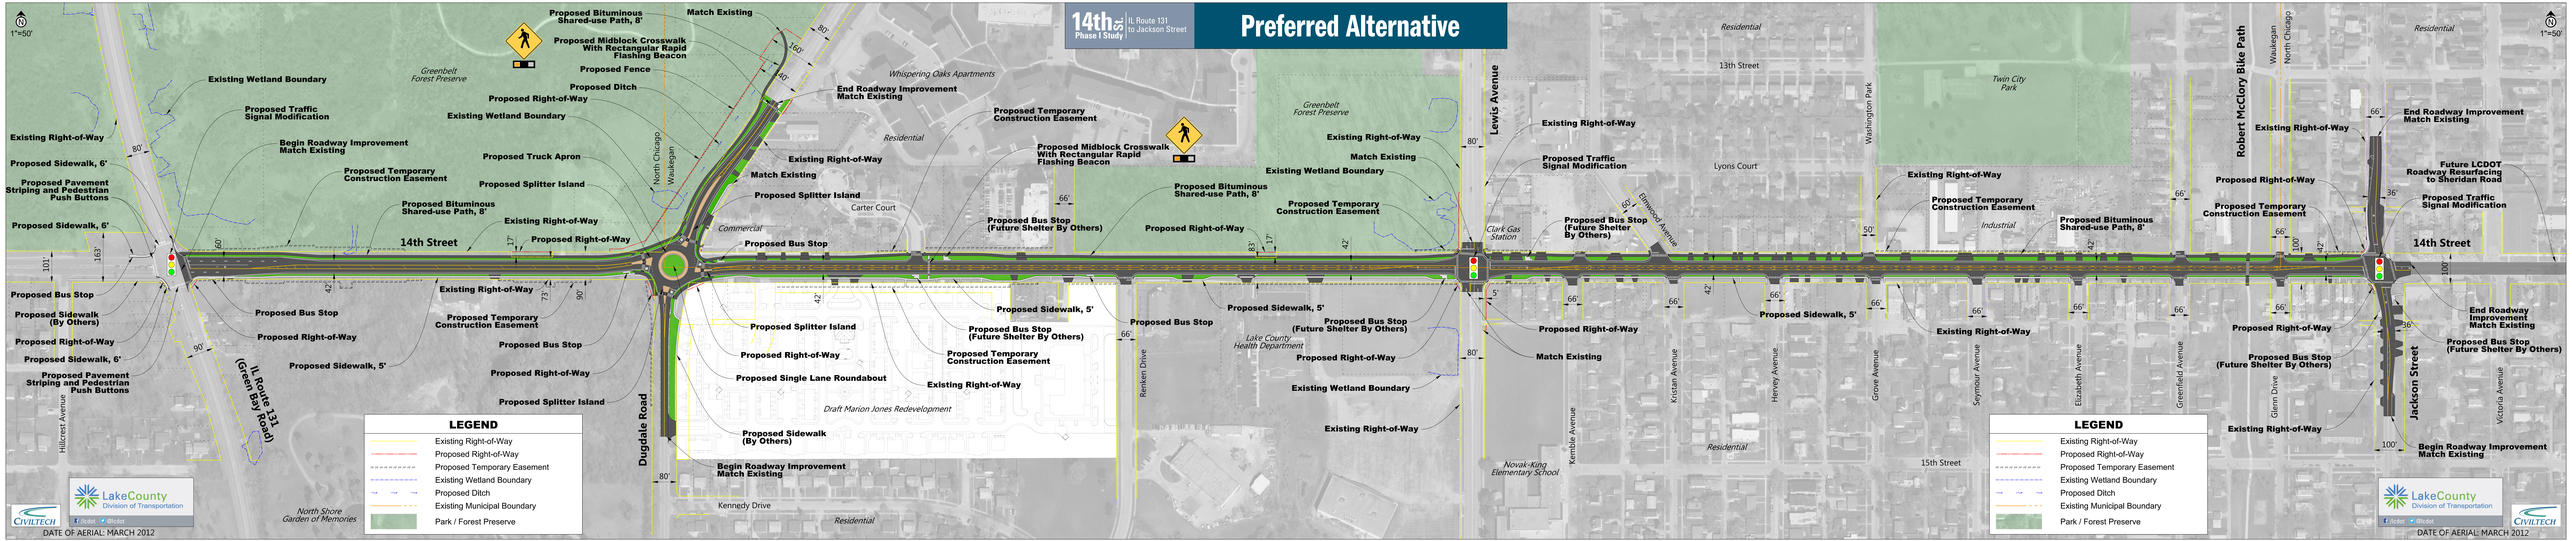
14th St. Phase I Study
IL Route 131 to Jackson Street
Preferred Alternative
1"=50'
Proposed Bituminous Shared-use Path, 8'
Match Existing
Proposed Midblock Crosswalk With Rectangular Rapid Flashing Beacon
Proposed Fence
Proposed Ditch
Proposed Right-of-Way
Existing Wetland Boundary
Existing Wetland Boundary
Proposed Traffic Signal Modification
Begin Roadway Improvement Match Existing
Proposed Truck Apron
Proposed Splitter Island
Proposed Bituminous Shared-use Path, 8'
Existing Right-of-Way
Proposed Right-of-Way
Proposed Sidewalk, 6'
Proposed Pavement Striping and Pedestrian Push Buttons
Proposed Sidewalk, 6'
Proposed Bus Stop
Proposed Sidewalk (By Others)
Proposed Right-of-Way
Proposed Sidewalk, 6'
Proposed Pavement Striping and Pedestrian Push Buttons
Proposed Bus Stop
Proposed Right-of-Way
Proposed Sidewalk, 5'
Existing Right-of-Way
Proposed Temporary Construction Easement
Proposed Bus Stop
Proposed Right-of-Way
Proposed Splitter Island
Proposed Sidewalk (By Others)
Begin Roadway Improvement Match Existing
Proposed Splitter Island
Proposed Right-of-Way
Proposed Single Lane Roundabout
Proposed Sidewalk (By Others)
Proposed Temporary Construction Easement
Existing Right-of-Way
Proposed Bus Stop (Future Shelter By Others)
Proposed Bus Stop
Proposed Sidewalk, 5'
Proposed Bus Stop (Future Shelter By Others)
Proposed Temporary Construction Easement
Existing Right-of-Way
Proposed Bus Stop (Future Shelter By Others)
Proposed Right-of-Way
Existing Wetland Boundary
Existing Right-of-Way
Proposed Bus Stop (Future Shelter By Others)
Proposed Right-of-Way
Match Existing
Proposed Traffic Signal Modification
Proposed Bus Stop (Future Shelter By Others)
Proposed Sidewalk, 5'
Existing Right-of-Way
Proposed Right-of-Way
Match Existing
Proposed Temporary Construction Easement
Proposed Bituminous Shared-use Path, 8'
Proposed Right-of-Way
Proposed Bus Stop (Future Shelter By Others)
Existing Right-of-Way
Proposed Right-of-Way
Proposed Temporary Construction Easement
Proposed Bituminous Shared-use Path, 8'
Proposed Right-of-Way
Proposed Temporary Construction Easement
Existing Right-of-Way
End Roadway Improvement Match Existing
Future LCDOT Roadway Resurfacing to Sheridan Road
Proposed Traffic Signal Modification
End Roadway Improvement Match Existing
Proposed Bus Stop (Future Shelter By Others)
Proposed Bus Stop (Future Shelter By Others)
Existing Right-of-Way
Begin Roadway Improvement Match Existing
Existing Right-of-Way
Proposed Right-of-Way
Proposed Temporary Construction Easement
Existing Right-of-Way
Proposed Bus Stop (Future Shelter By Others)
Existing Right-of-Way
Proposed Bituminous Shared-use Path, 8'
Proposed Sidewalk, 5'
Proposed Right-of-Way
Proposed Right-of-Way
Proposed Sidewalk, 5'
Proposed Right-of-Way
Proposed Bus Stop
Proposed Right-of-Way
Proposed Splitter Island
Existing Right-of-Way
Proposed Bus Stop
Proposed Right-of-Way
Proposed Splitter Island
Proposed Bus Stop
Proposed Right-of-Way
Proposed Sidewalk, 5'
Existing Right-of-Way
Proposed Bus Stop (Future Shelter By Others)
Proposed Bus Stop (Future Shelter By Others)
Existing Right-of-Way
Proposed Bus Stop (Future Shelter By Others)
Existing Right-of-Way
Begin Roadway Improvement Match Existing
Existing Right-of-Way
Proposed Right-of-Way
Proposed Temporary Easement
Existing Wetland Boundary
Proposed Ditch
Existing Municipal Boundary
Park / Forest Preserve
Existing Right-of-Way
Proposed Right-of-Way
Proposed Temporary Easement
Existing Wetland Boundary
Proposed Ditch
Existing Municipal Boundary
Park / Forest Preserve
Greenbelt Forest Preserve
Whispering Oaks Apartments
Residential
Commercial
Carter Court
Lake County Health Department
Draft Marion Jones Redevelopment
North Shore Garden of Memories
Kennedy Drive
Residential
Lewis Avenue
Clark Gas Station
Elmwood Avenue
Lyons Court
Industrial
Twin City Park
Washington Park
13th Street
Residential
Robert McClory Bike Path
Waukegan
North Chicago
Residential
Jackson Street
Victoria Avenue
Glenn Drive
Greenfield Avenue
Elizabeth Avenue
Seymour Avenue
Grove Avenue
Hervey Avenue
Kristan Avenue
Kemble Avenue
Novak-King Elementary School
Residential
15th Street
Renken Drive
Dugdale Road
North Chicago
Waukegan
IL Route 131 (Green Bay Road)
Hillcrest Avenue
14th Street
14th Street
LEGEND
Existing Right-of-Way
Proposed Right-of-Way
Proposed Temporary Easement
Existing Wetland Boundary
Proposed Ditch
Existing Municipal Boundary
Park / Forest Preserve
LakeCounty Division of Transportation
CIVILTECH
DATE OF AERIAL: MARCH 2012
LEGEND
Existing Right-of-Way
Proposed Right-of-Way
Proposed Temporary Easement
Existing Wetland Boundary
Proposed Ditch
Existing Municipal Boundary
Park / Forest Preserve
LakeCounty Division of Transportation
CIVILTECH
DATE OF AERIAL: MARCH 2012